

CITY OF DEARBORN




WAYNE COUNTY

MICHIGAN

TRUNK SEWER SYSTEM

JUNE 1975

SCALE - 1" = 1000'

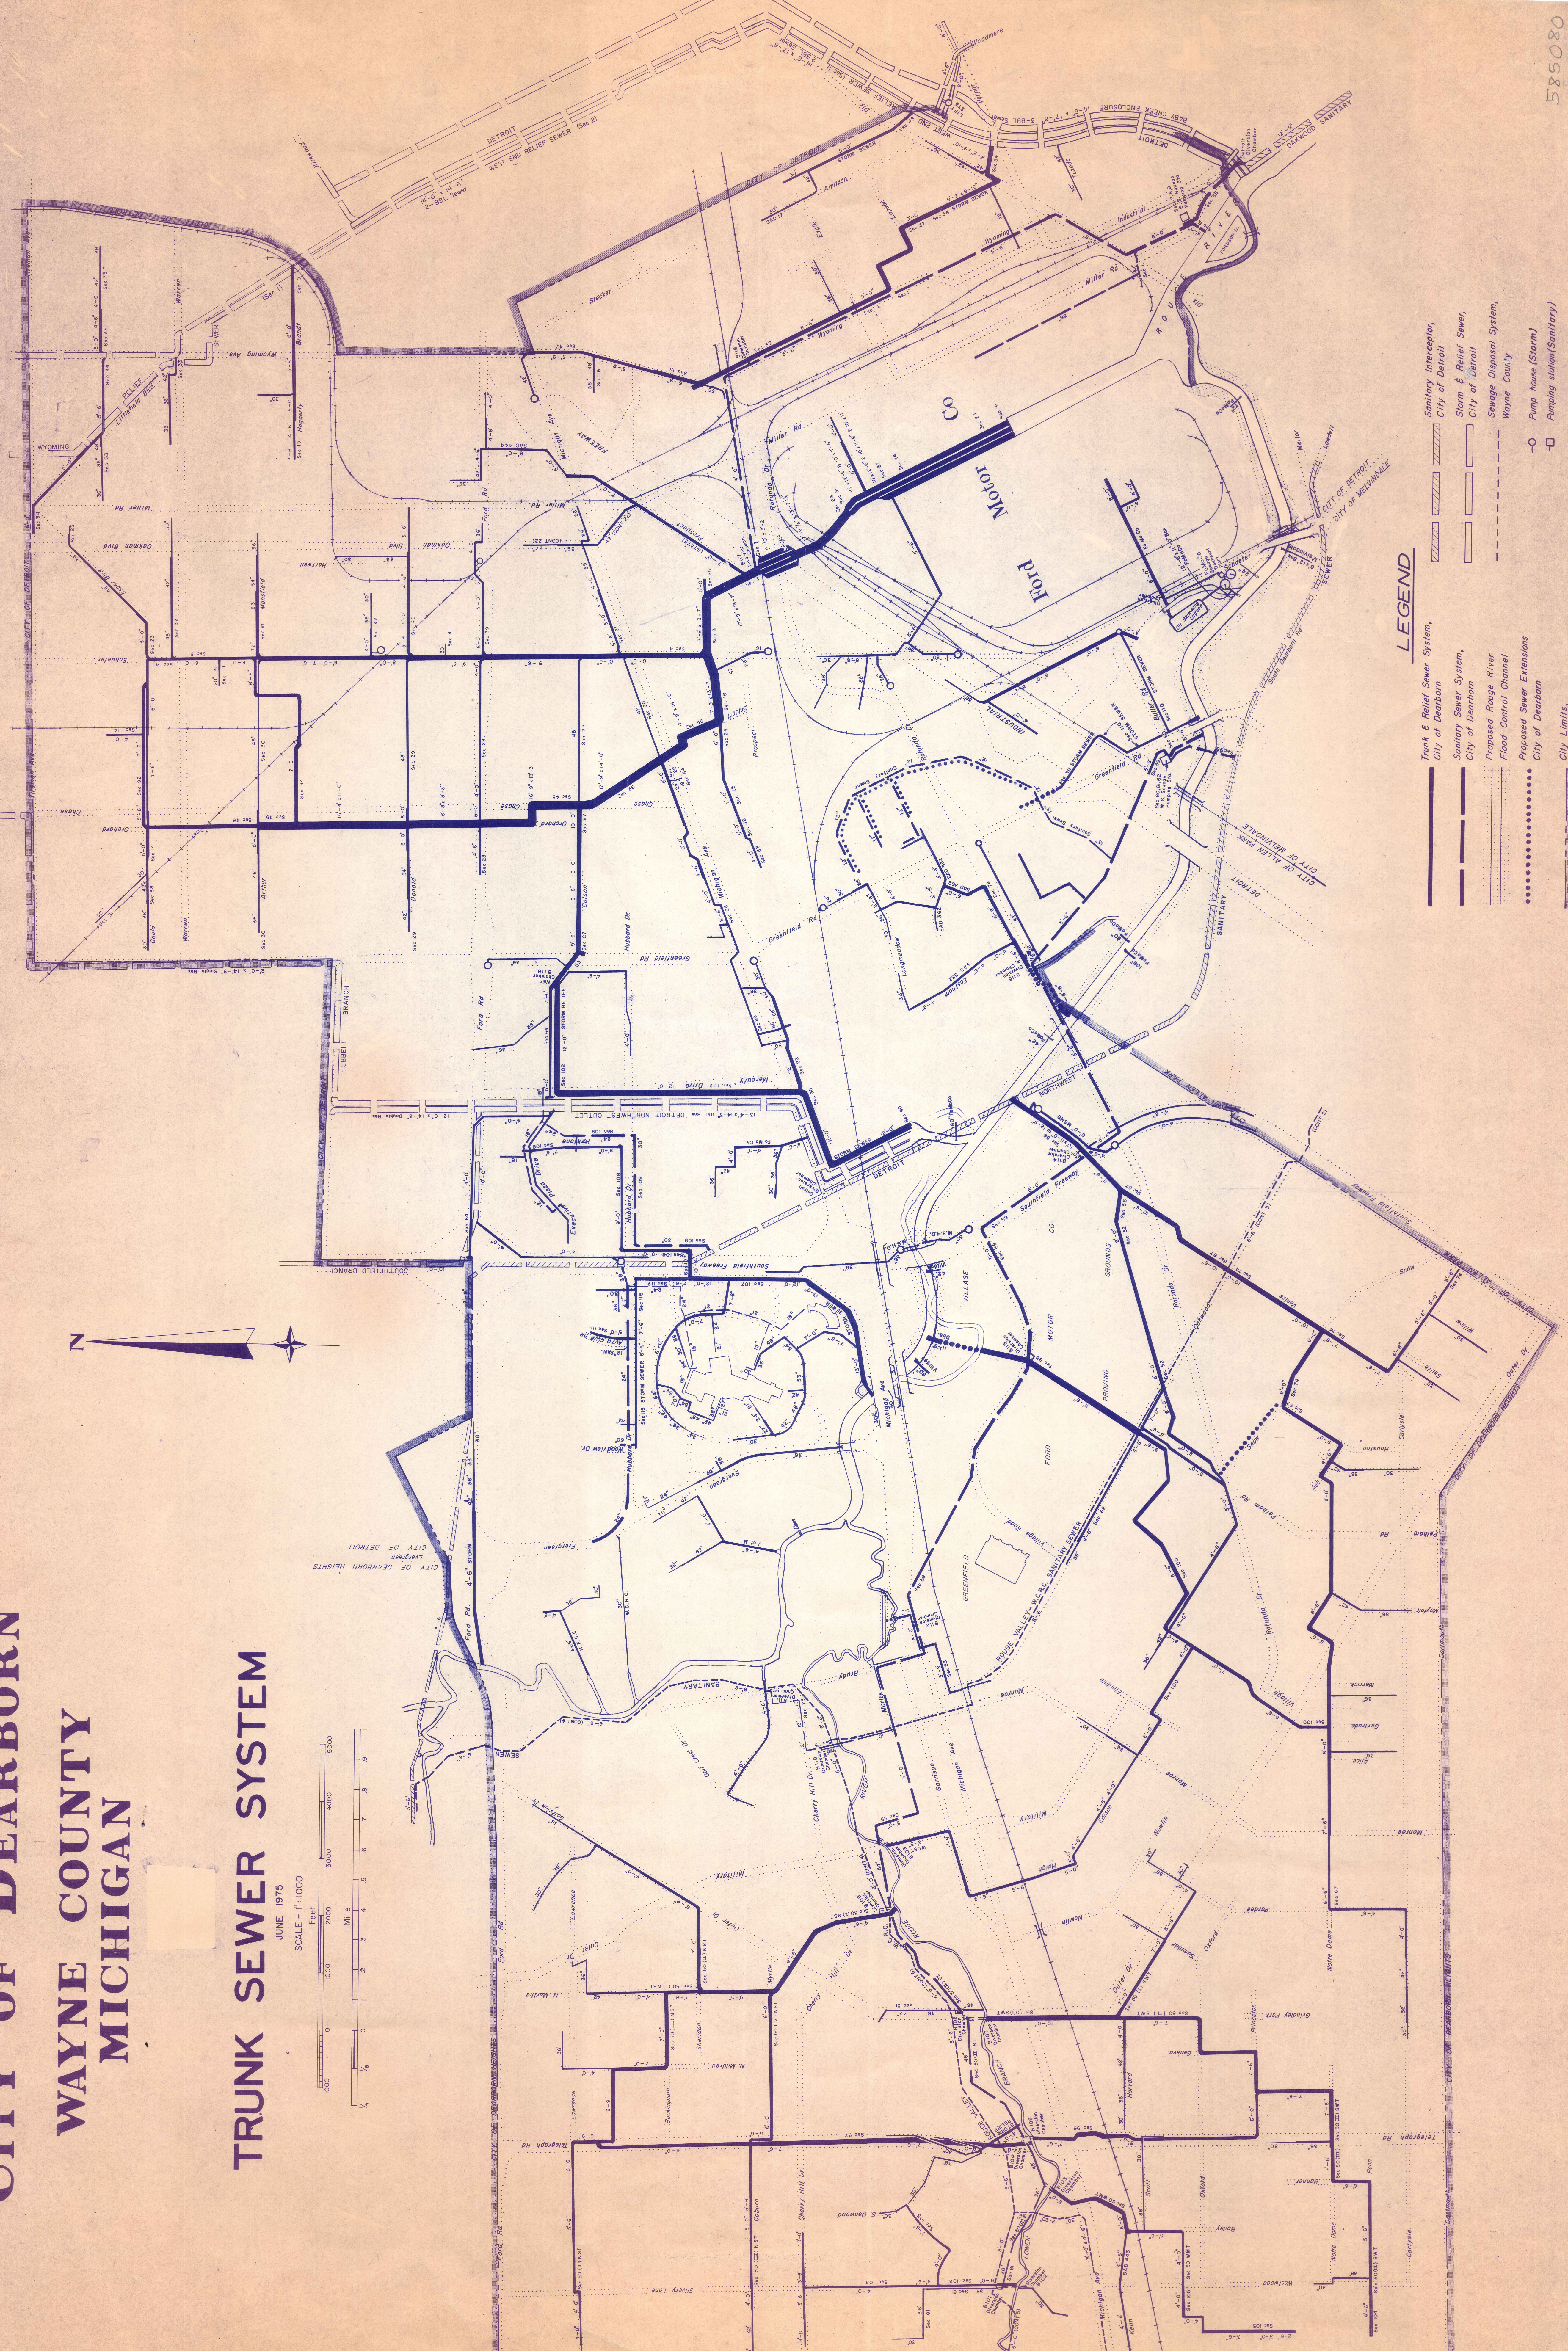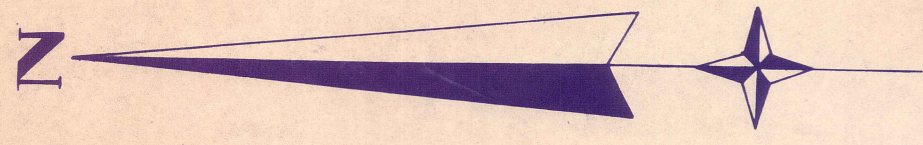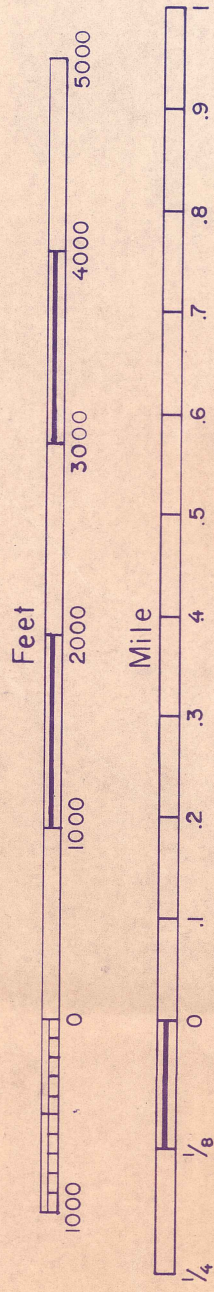

- ### LEGEND
- | | | | |
|--|--|--|--|
| | Trunk & Relief Sewer System,
City of Dearborn | | Sanitary Interceptor,
City of Detroit |
| | Sanitary Sewer System,
City of Dearborn | | Storm & Relief Sewer,
City of Detroit |
| | Proposed Range River
Flood Control Channel | | Sewage Disposal System,
Wayne County |
| | Proposed Sewer Extensions
City of Dearborn | | Pump house (Storm) |
| | City Limits,
City of Dearborn | | Pumping station (Sanitary) |
| | | | Manhole Combined Sewer Outfalls B.O.I. - B.I.B |

585080

5850

1975